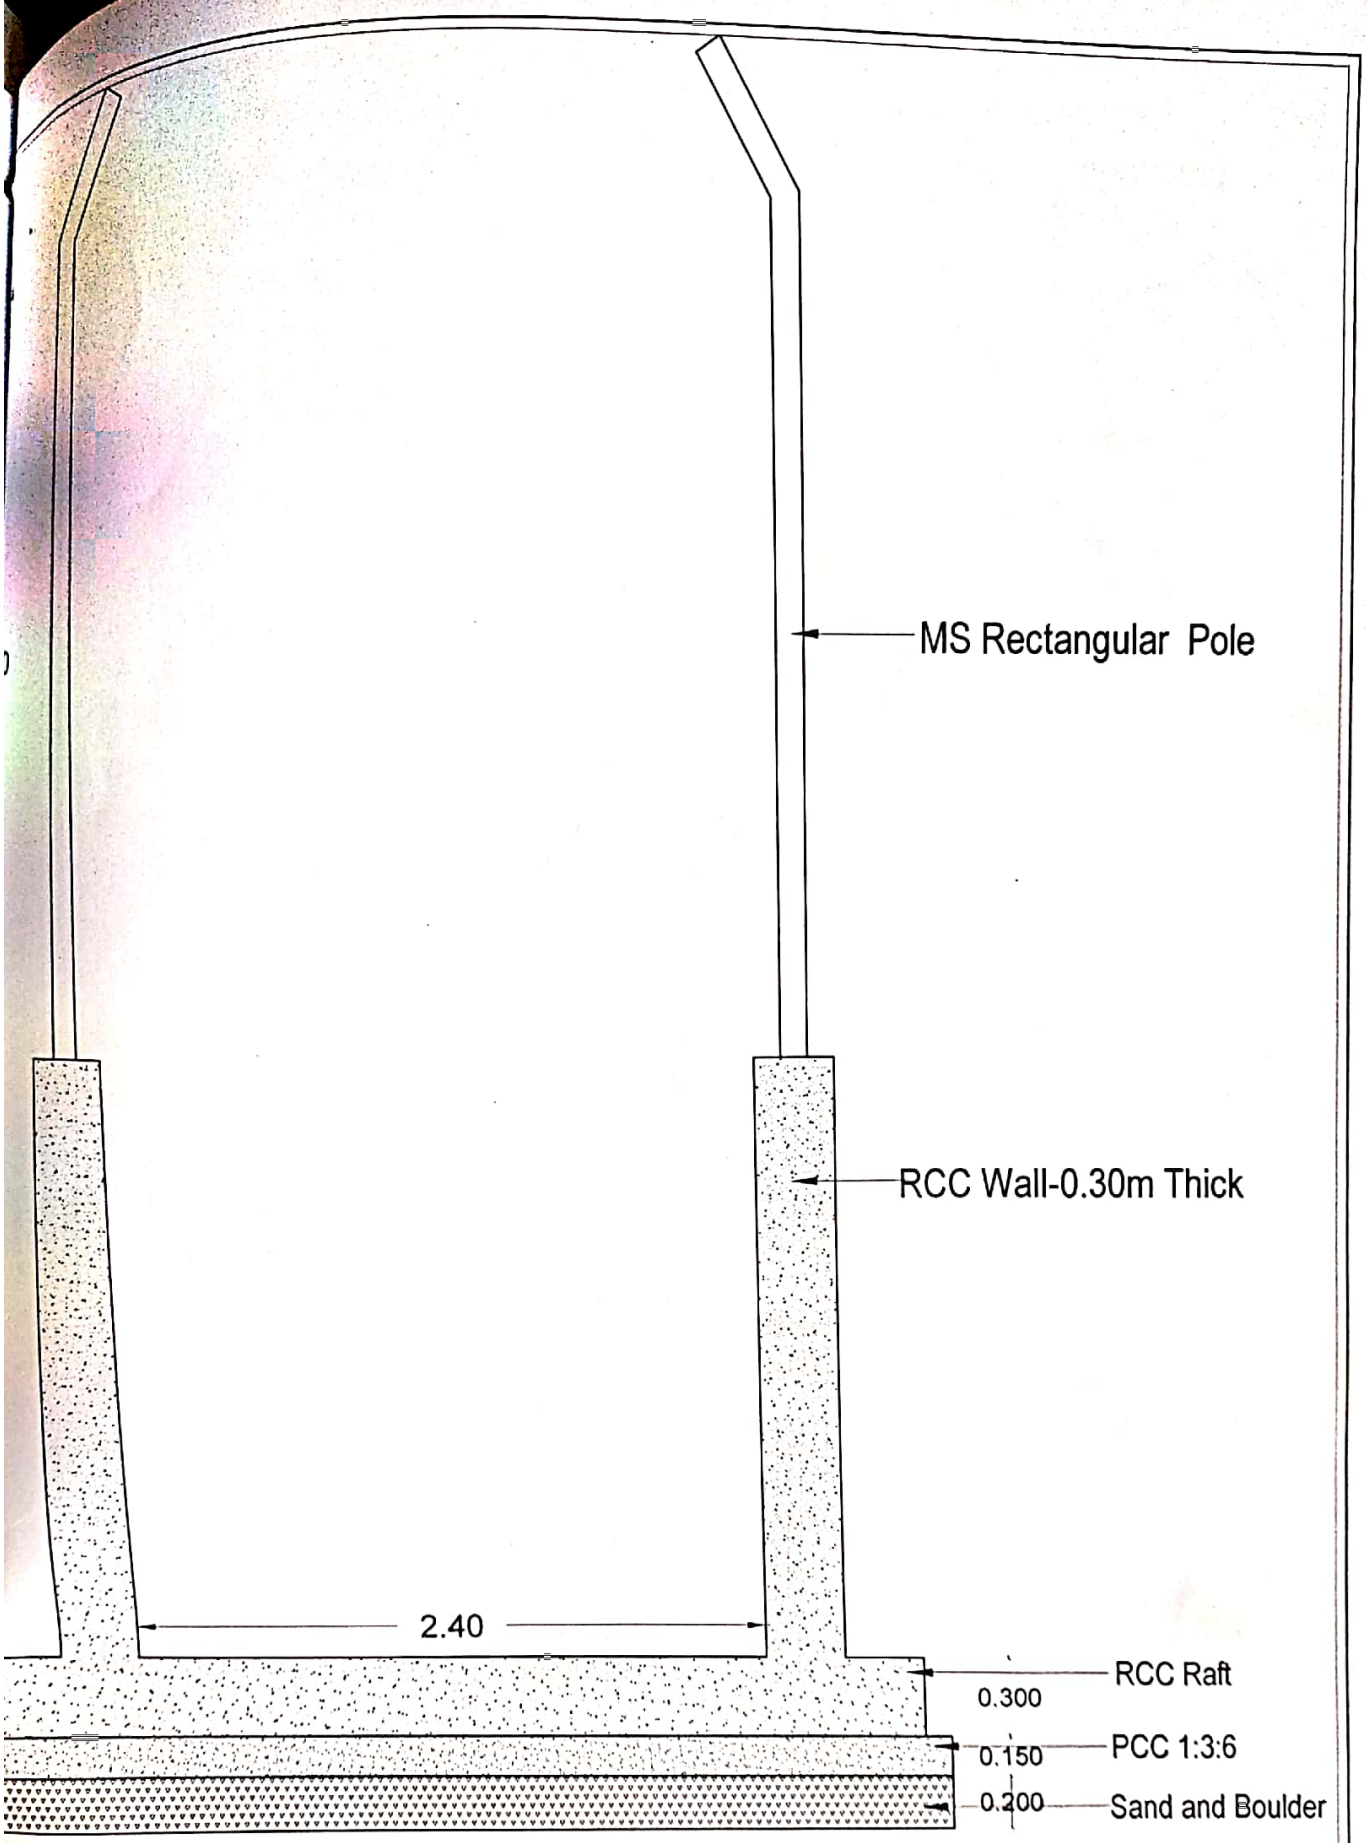

TYPICAL CROSS SECTION OF SWD

AT BANGALORE NAGARA PALIKE	Assitante Engineer	Assitante Executive Engineer	Executive Engineer	Dwg no:	scale: N.T.S Date Rev: R0

Scanned by CamScanner

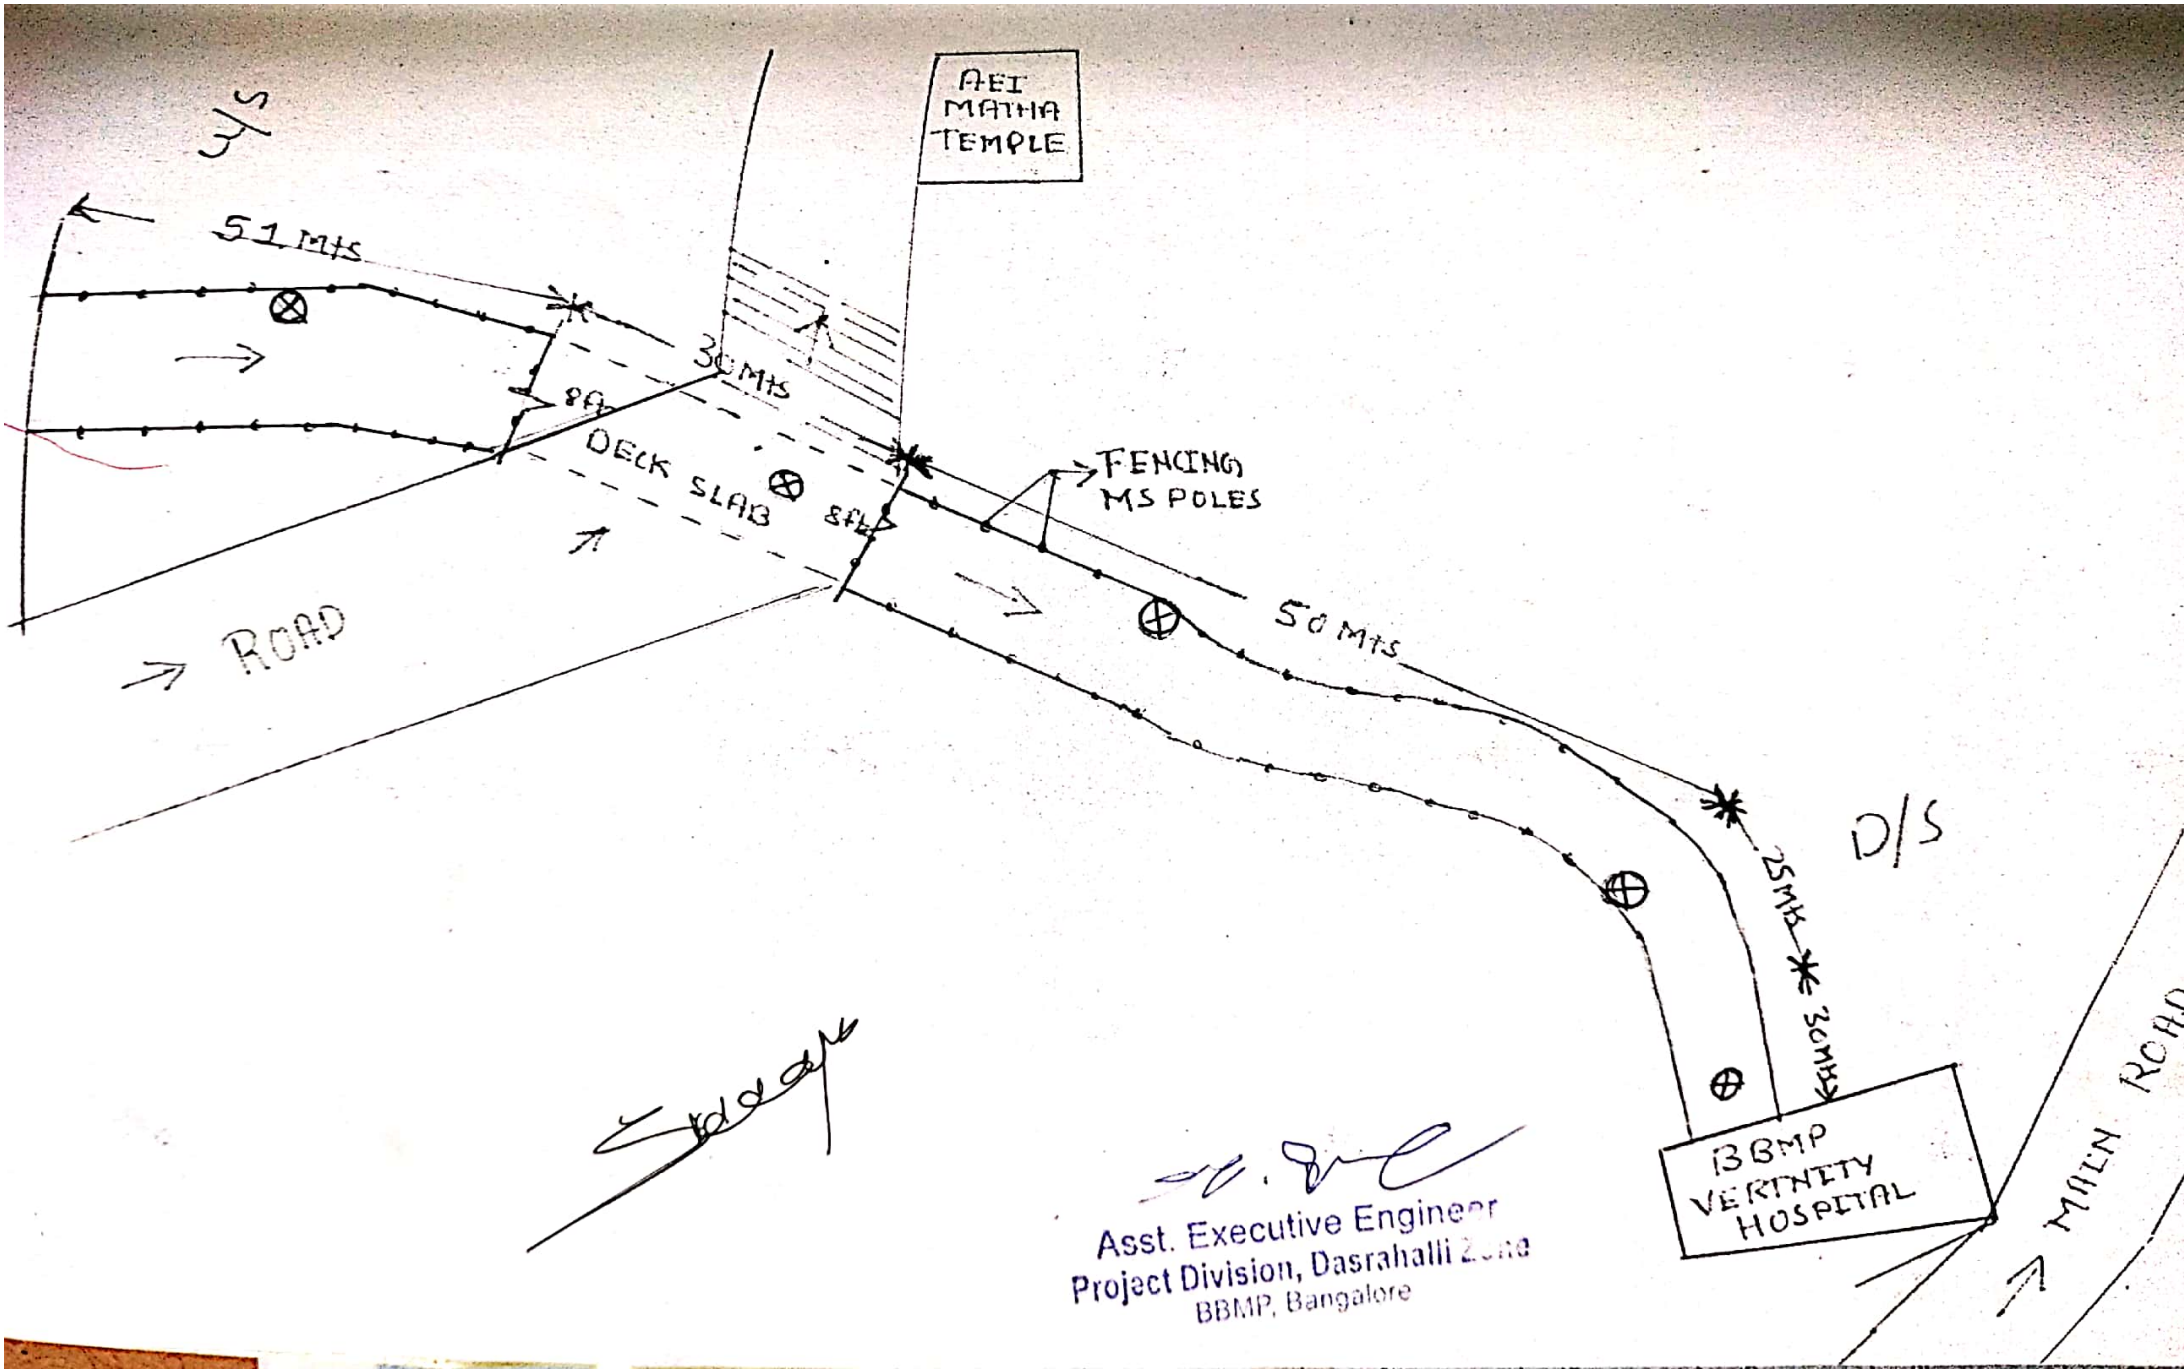

Asst. Executive Engineer
Project Division, Dasrahalli Zone
BBMP, Bangalore

Scanned by CamScanner